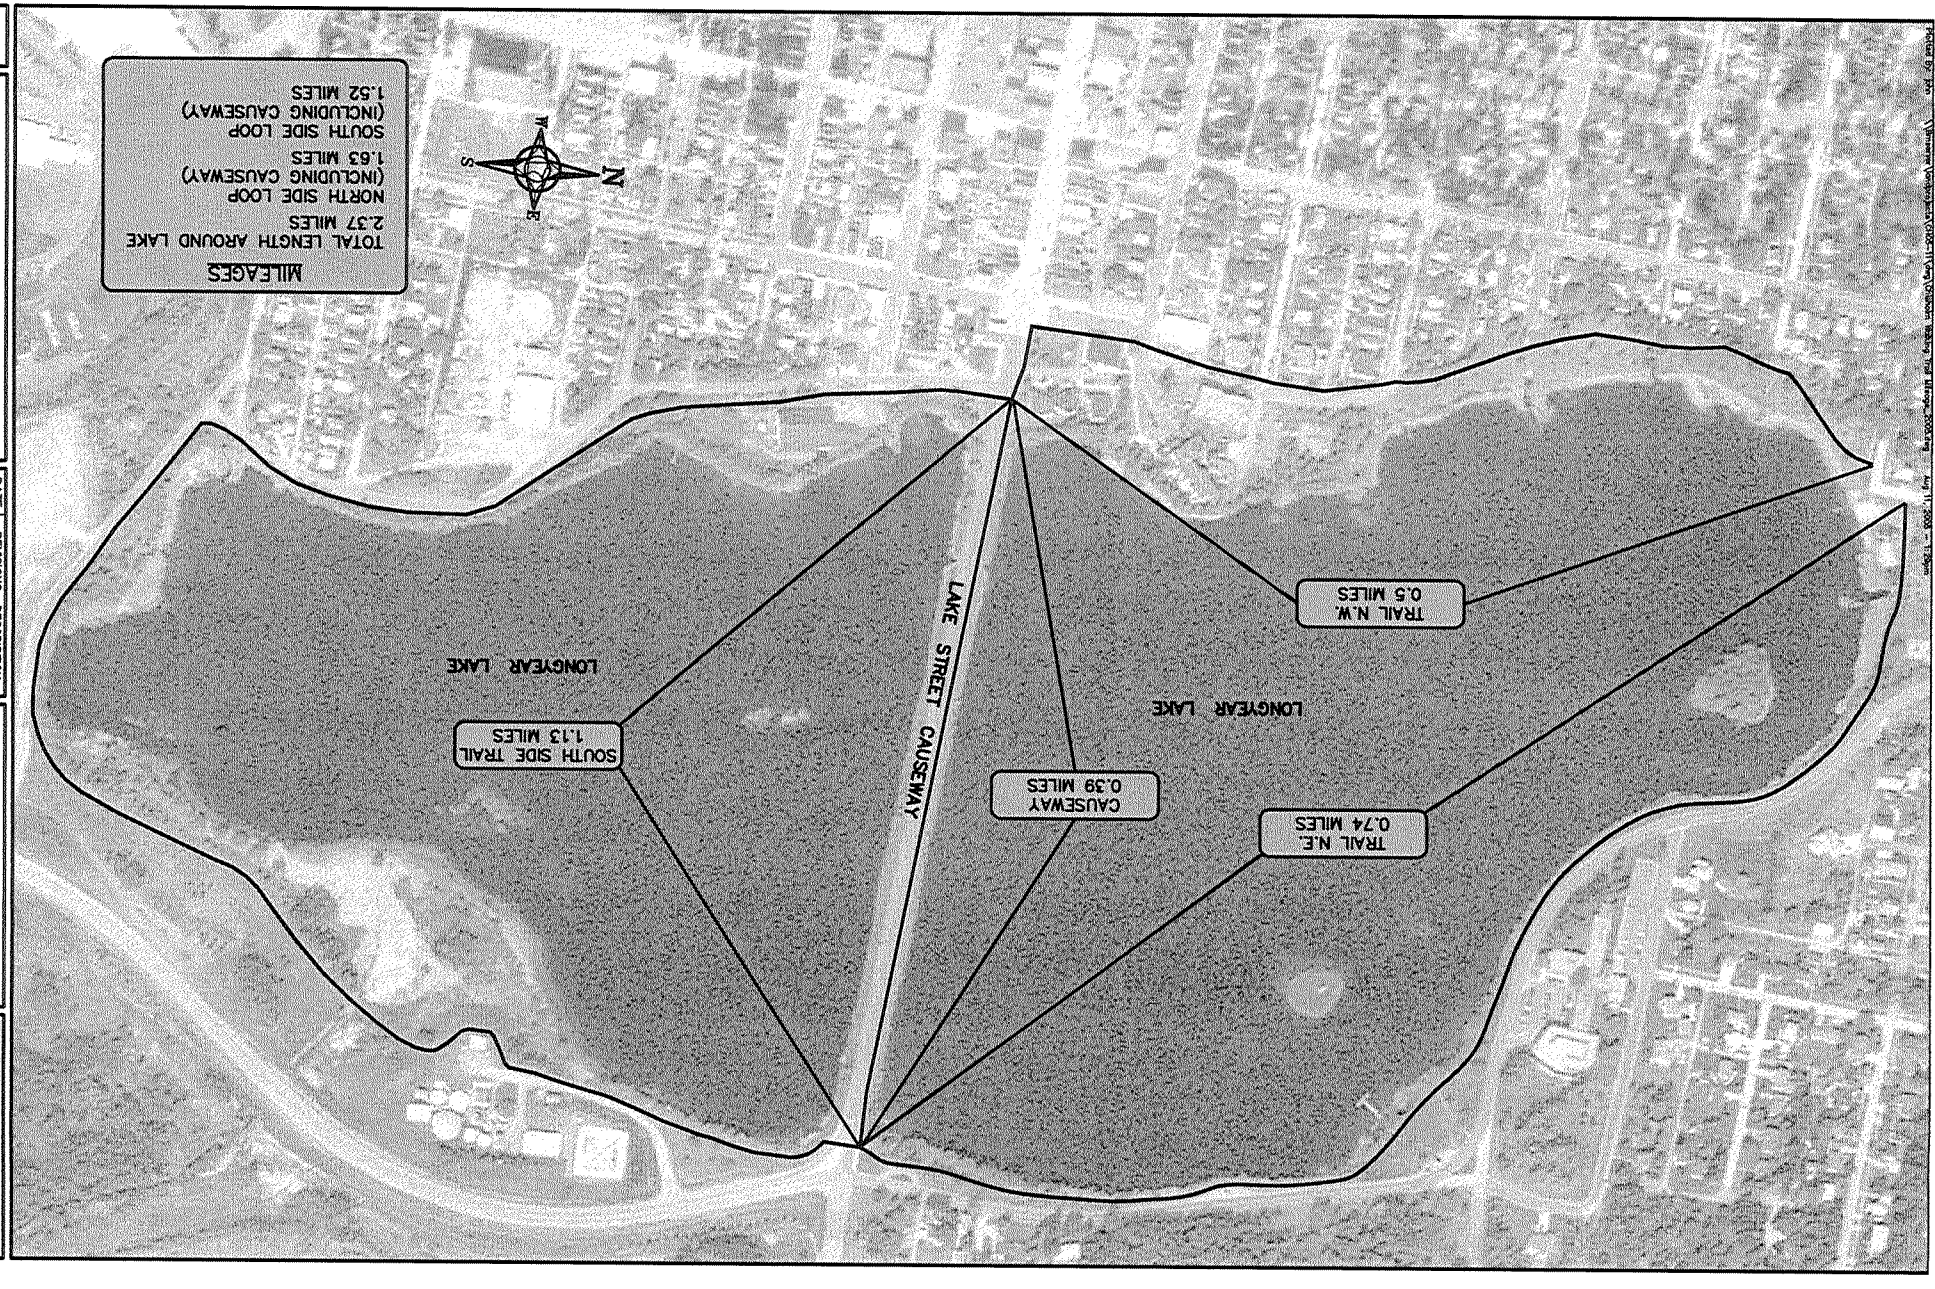

SHEET NO. 1 OF 1

LONGYEAR LAKE WALKING TRAIL – 2005
CHISHOLM, MINNESOTA

PLAN VIEW

DATE	REVISIONS	DESCRIPTION

Benchmark
ENGINEERING, INC.
CIVIL & ENVIRONMENTAL ENGINEERING • LAND SURVEYING
PLANNING • LAND DATABASE MAPPING
8878 Main Street Post Office Box 261
Mountain Iron, Minnesota 55768
Phone 218/735-8914
http://www.bm-eng.com